Dimensions are not to be scaled from this drawing.

Calculation Summary								
Label	CalcType	Units	Avg	Max	Min	Min/Avg	Min/Max	Grid Z
Room_Workplane	Illuminance	Lux	221.62	299	155	0.70	0.52	0.7

Room Summary			
Label	Type	Wall Ht.	Description
Warehouse	Rect-Gable	6.5m	High Dirt Build Up, 3 Year Surface Cleaning, Reflectances (C, W, F) : 0.8, 0.5, 0.2

Luminaire Schedule									
Symbol	Qty	Label	Arrangement	Total Lamp Lumens	LLF	Description	LLD	LDD	RSDD
	44	A	SINGLE	26938	0.609	250W LED High Bay mounted at 5.8m (2 Year cleaning cycle)	0.800	0.810	0.940

90°

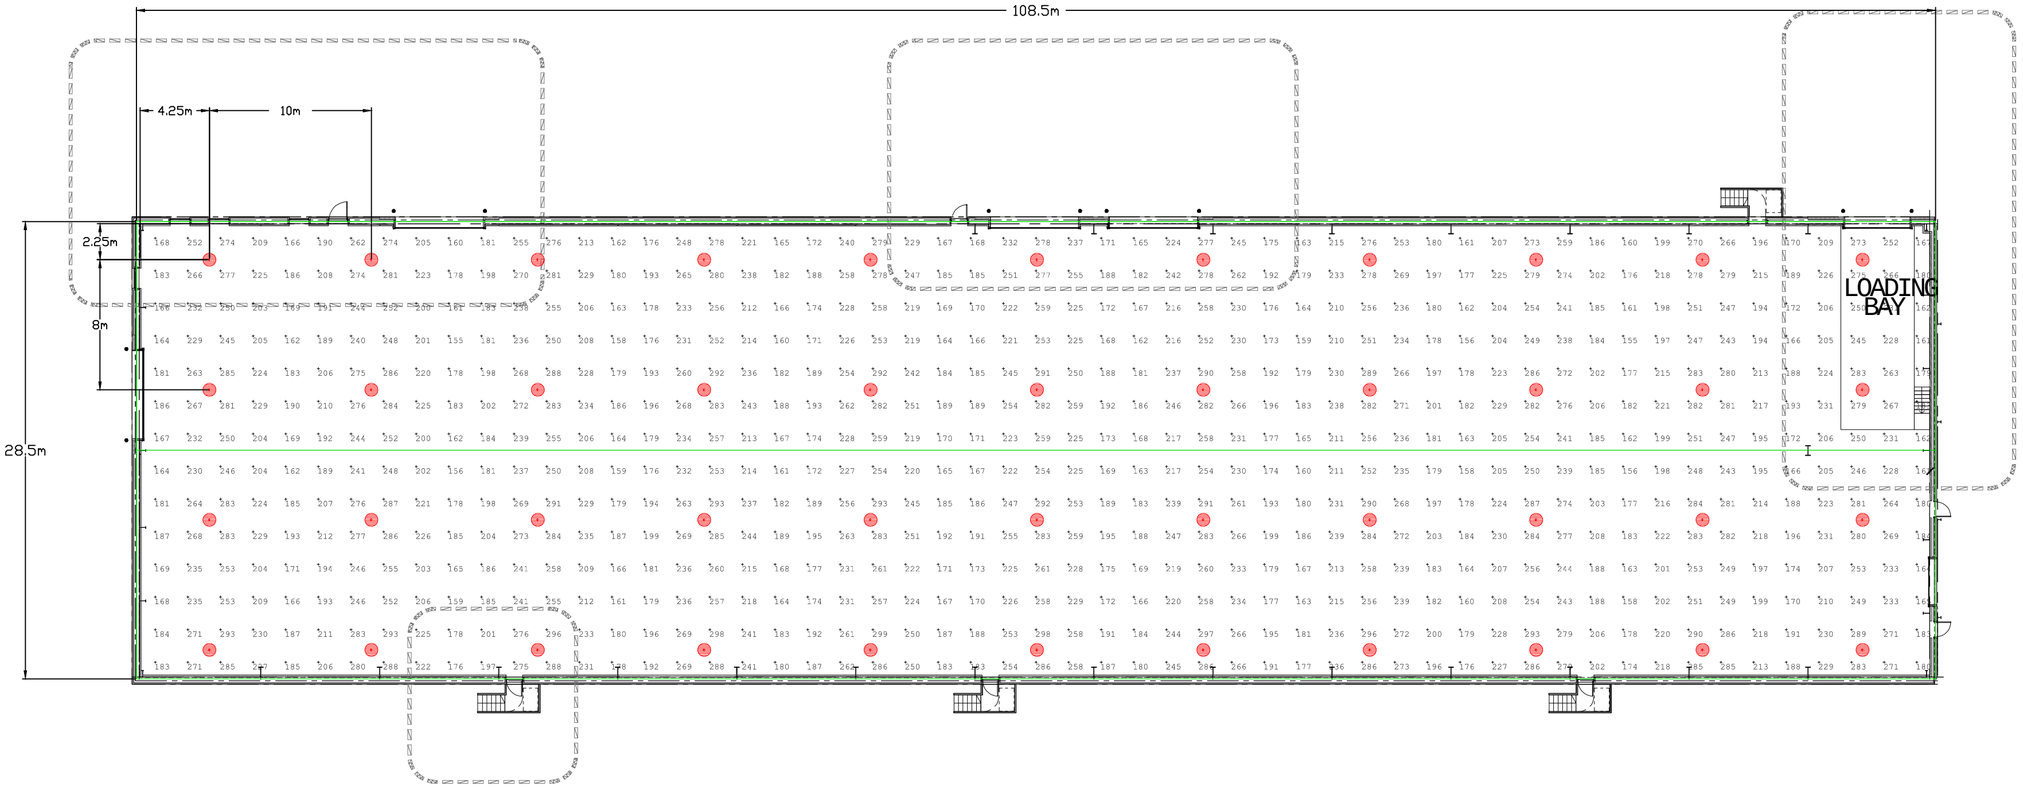

Revision	Date	Description	Initials

Kingfisher Lighting

Members Of

HEMSA

ILP Institution of Lighting Professionals

Lighting Industry Association

SAFCA Ancillary Contractor

Contact Details

Ratcher Way, Crown Farm Industrial Park, Mansfield, Nottinghamshire. NG19 8FS
Design Telephone 01623 415 904 Fax. 01623 415 929
Email. light@kingfisherlighting.com
Web. www.kingfisherlighting.com

Project Title

28m x 110m x 6.5m Gable end warehouse

Scale	Project No
1:250 at A2	Sample warehouse
Date	**Drawing No**
17/4/2015	2001x/28/110/6.5

A lighting applications design service is provided by us in good faith and without charge, relating to KingFisher products only. As such, whilst every endeavour is made for accuracy from information provided by yourselves, the final responsibility for the suitability of the design lies with the client. The company cannot, therefore, accept any liability or consequential loss incurred.